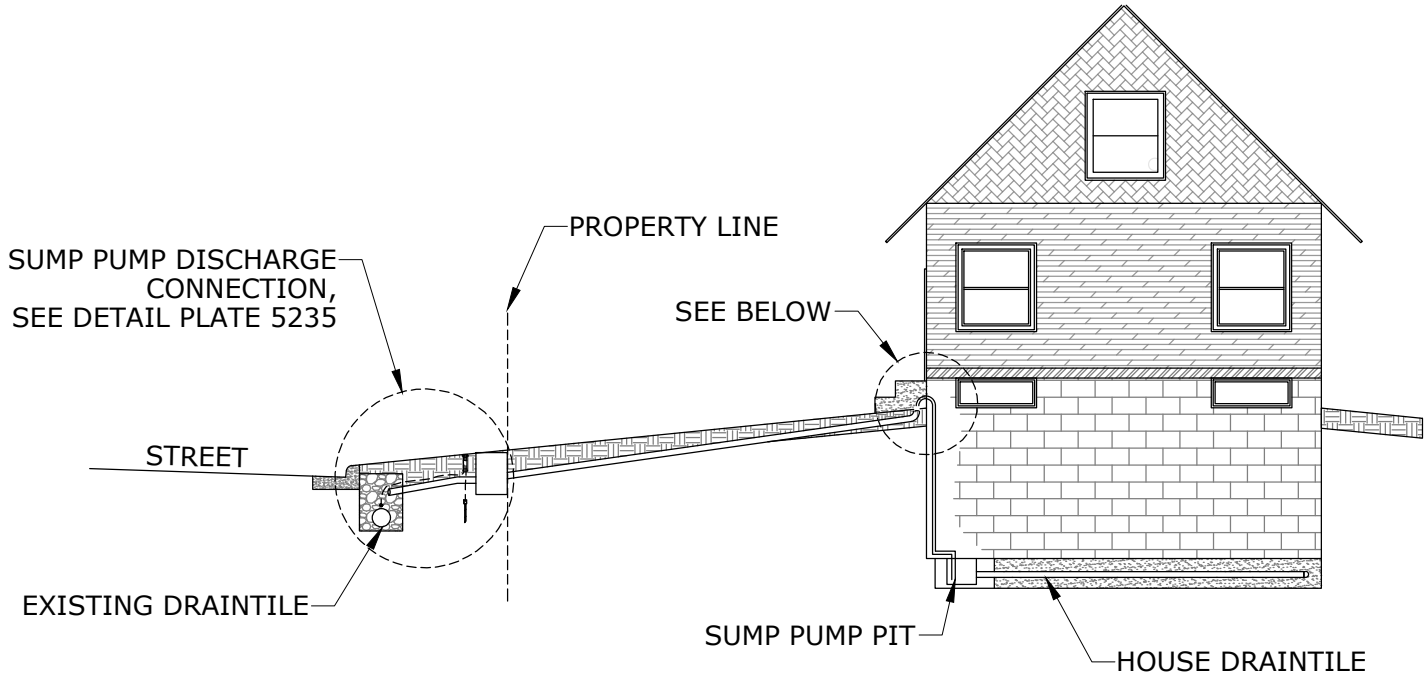

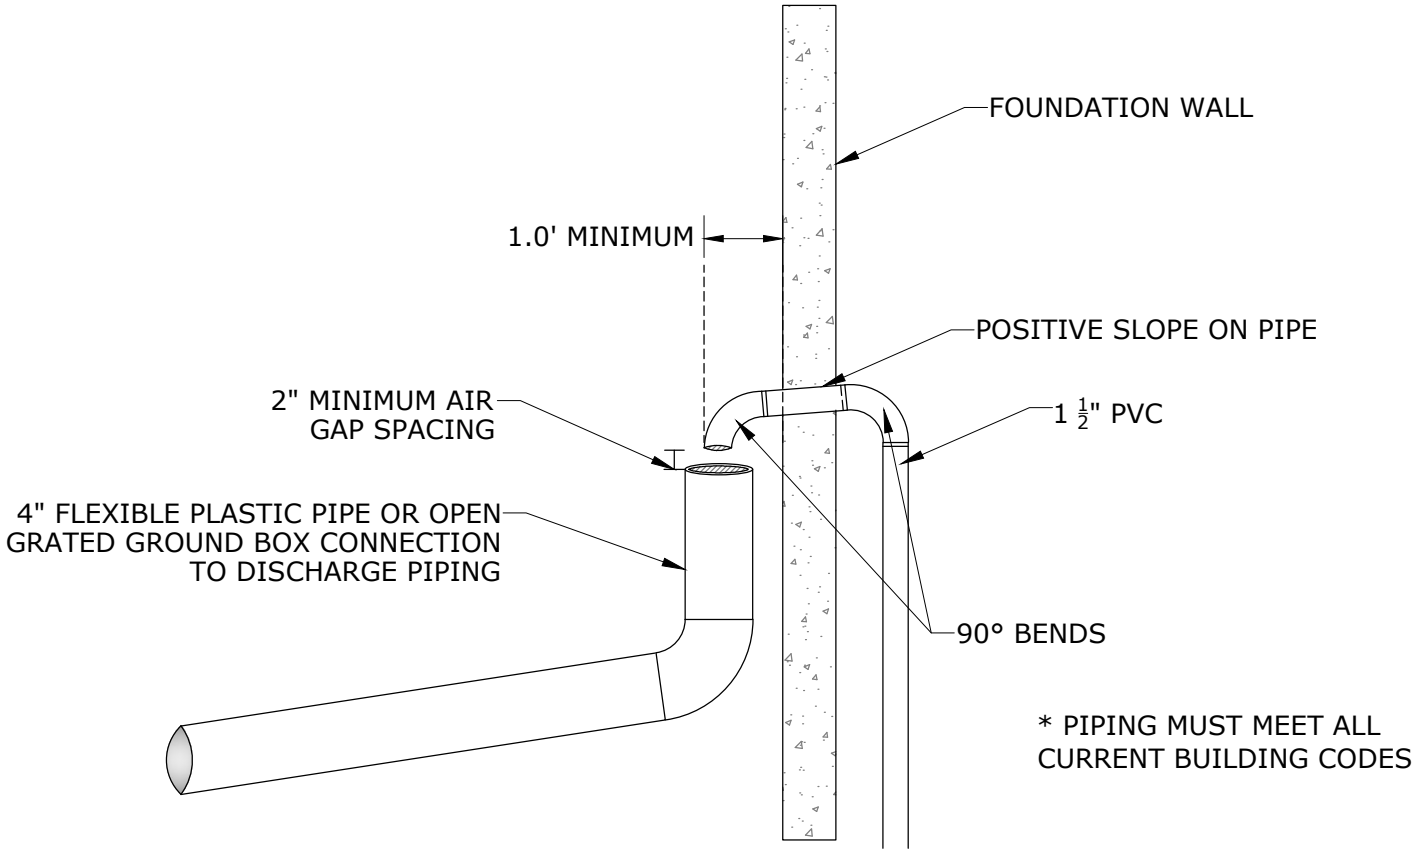

HOUSE SUMP PUMP CONNECTION DETAIL

REVISED: 2-24	ENGINEERING DEPARTMENT	PLATE NO.: 5236